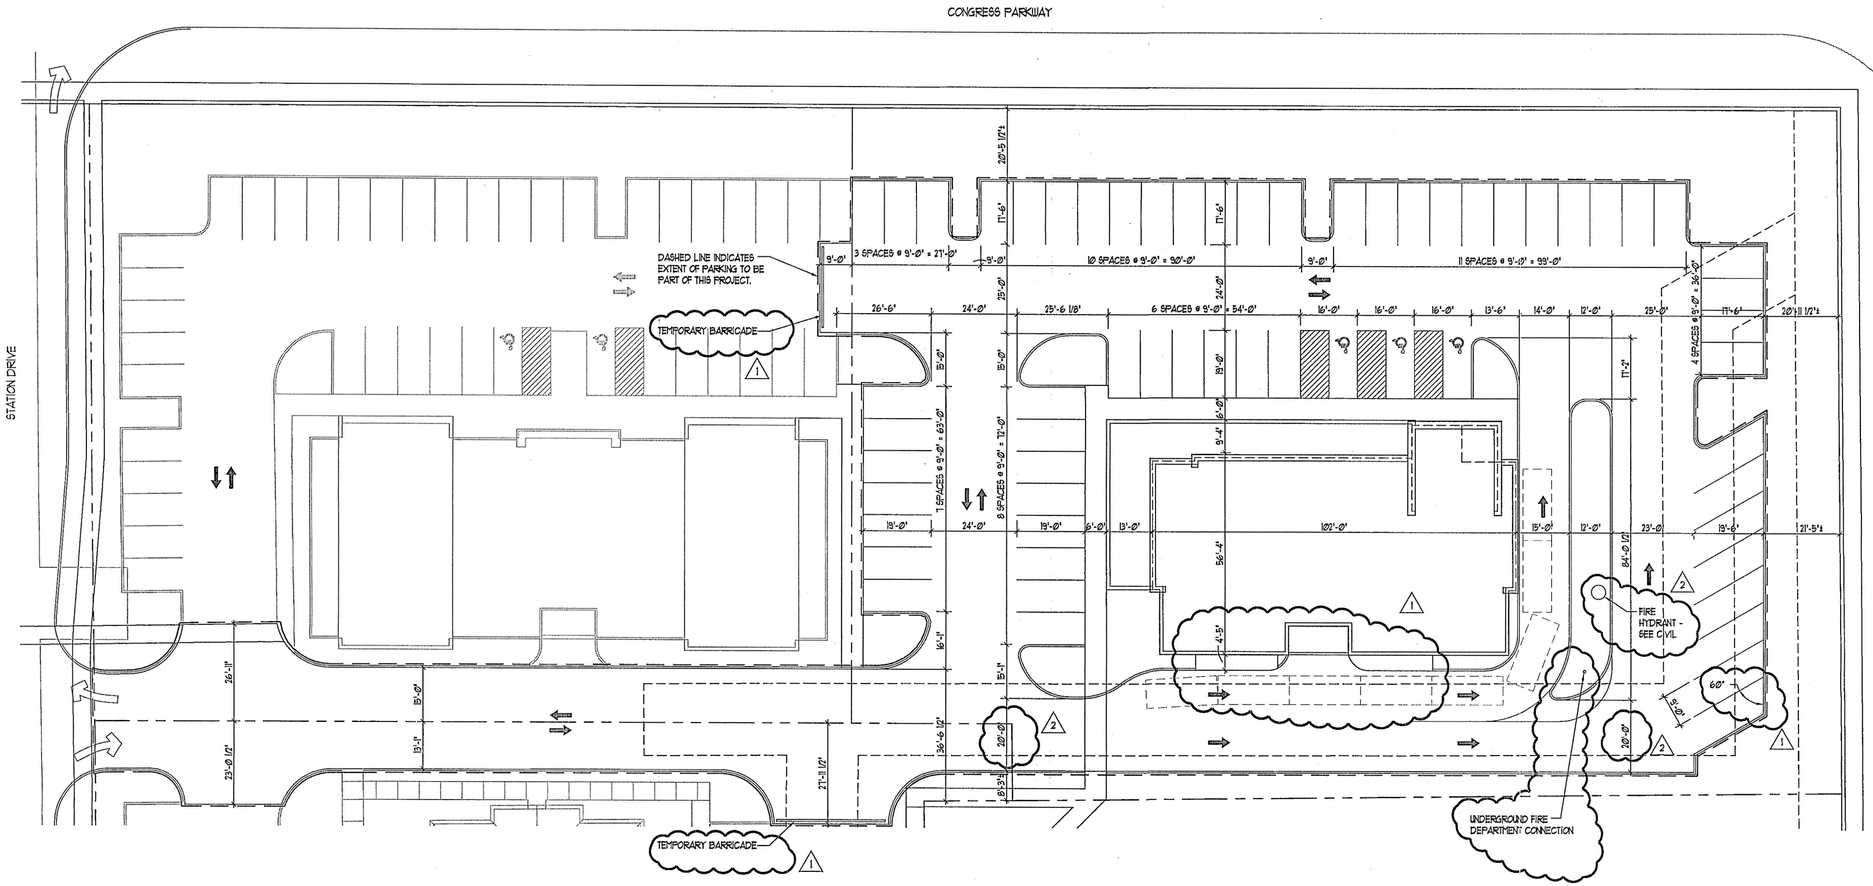

1 A1.1 SITE PLAN
1" = 20'-0"

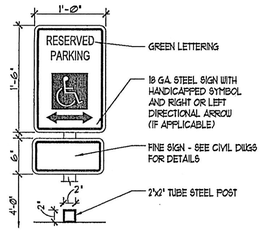

2 A1.1 H.C. PARKING SIGNAGE
1" = 1'-0"

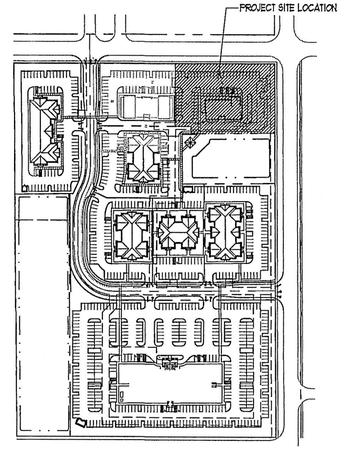

SITE KEY PLAN
NOT TO SCALE

REVISIONS
1 10.25.07 - CITY COMMENTS
2 12.07.07 - CITY COMMENTS
3 01.10.08 - CITY COMMENTS

AL & JOES DELI
Congress Station, Crystal Lake, Illinois

SITE PLAN

PARTNERS IN DESIGN
ARCHITECTS
710 Lake Cook Road Suite 149
Deerfield, Illinois 60015
Ph: (847) 940-0500
Fax: (847) 940-1845

PROJECT NO.: 479.06.025
DRAWN BY: JJH
CHECKED BY: WHB
DATE: 09.07.07
SHEET NO.: A1.1

© 2007 Partners in Design Architects, Inc.