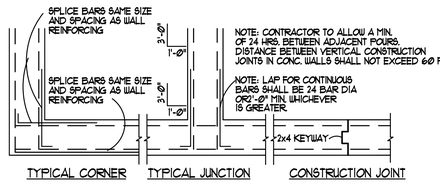

TYP. CORNER REINFORCING DETAIL

1 / S-1.0

SCALE: NTS

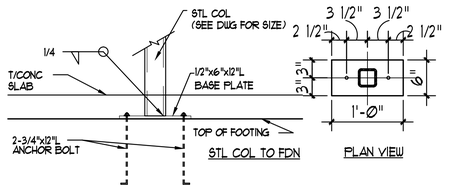

STL COLUMN TO FDN DETAIL

1 / S-1.0

SCALE: 1" = 1'-0"

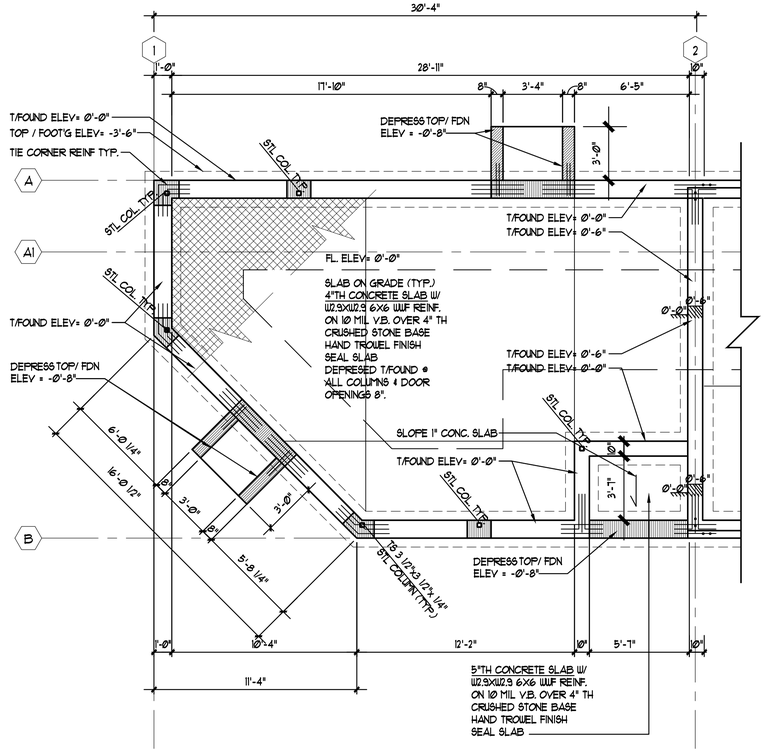

FOUNDATION PLAN @ COMMERCIAL UNIT

3 / S-1.0

SCALE: 1/4" = 1'-0"

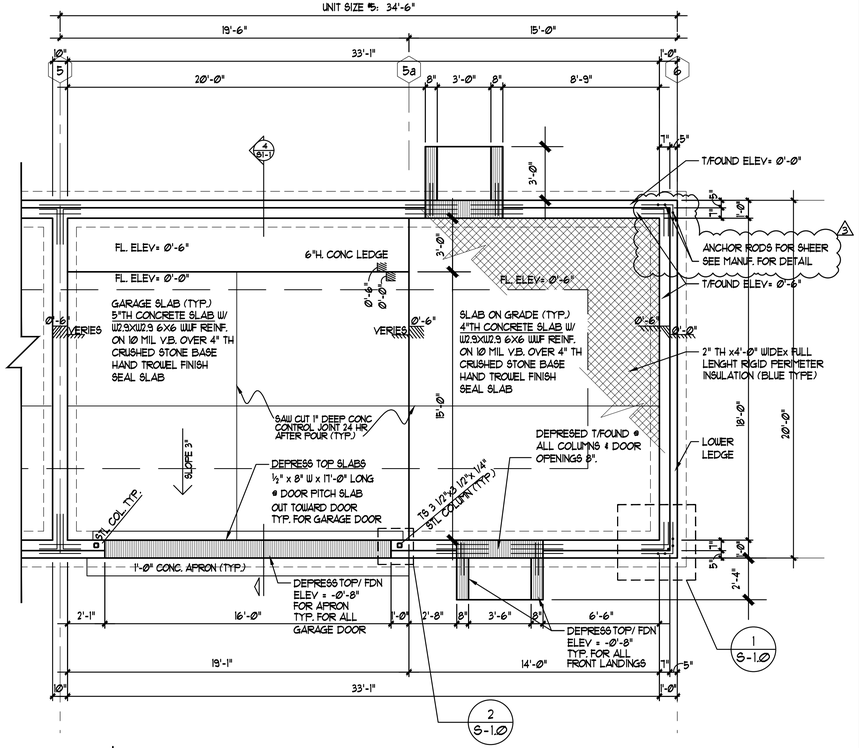

PARTIAL FOUNDATION PLAN @ TYP. UNIT

4 / S-1.0

SCALE: 1/4" = 1'-0"

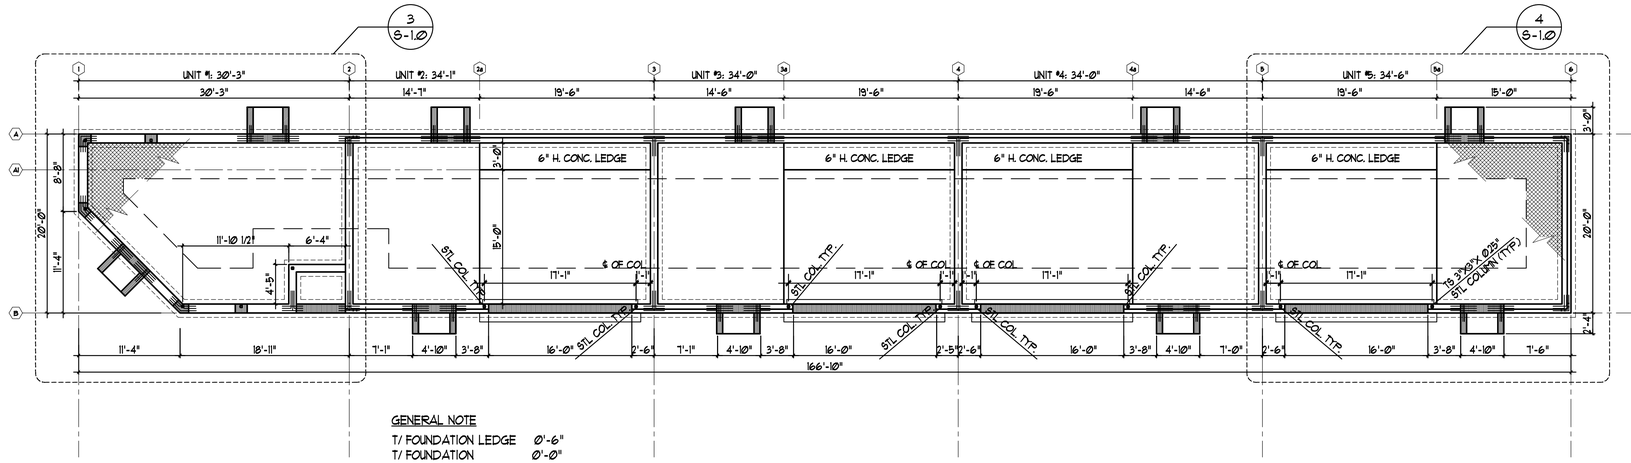

GENERAL NOTE

T/ FOUNDATION LEDGE	0'-6"
T/ FOUNDATION	0'-0"
T/ FOOTING	-3'-6"

FOUNDATION KEY PLAN

SCALE: 1/8" = 1'-0"

ANTONIO FANIZZA ASSOC. LTD
ARCHITECTS
2363 J. LECHNER LANE
DES PLAINES, ILLINOIS 60016
TEL (847) 823-5664 FAX (847) 823-1664
EMAIL: antoniofanizza@comcast.net

© 2016 ANTONIO FANIZZA ASSOC. LTD.
THESE DRAWINGS AND SPECIFICATIONS ARE PROPERTY OF ANTONIO FANIZZA ASSOC. LTD., WERE PREPARED FOR USE ON THIS SPECIFIC SITE AND FOR A SPECIFIC DATE AND SHALL NOT BE COPIED, OR REPRODUCED IN ANY FORM OR MEANS AVAILABLE WITHOUT WRITTEN AUTHORIZATION. UNAUTHORIZED USE IS NOT ALLOWED. IT IS FURTHER ASSUMED PRIOR OF DRAWINGS USE, ALL FEES HAVE BEEN PAID IN FULL. FAILURE TO DO SO, THE USER WILL BE RESPONSIBLE FOR ALL COURT COST AND LEGAL FEES.

I HEREBY CERTIFY THAT THIS PLAN AND SPECIFICATION WAS PREPARED BY ME OR UNDER MY DIRECT SUPERVISION AND THAT I AM A DULY REGISTERED ARCHITECT UNDER THE LAWS OF THE STATE OF ILLINOIS AND THE VILLAGE OF SKOKIE CODES AND ORDINANCE THEY ARE IN COMPLIANCE WITH ALL APPLICABLE CODES INCLUDING THE ENVIRONTAL BARRIERS ACT (410-ILCS) AND THE ILLINOIS ACCESSIBILITY CODE (71-ILL.ADM.CODE400) AS SIGNIFIED BY MY HAND AND SEAL.

NO.	REVISION
1.	PER CITY COMMENTS 12.15.2016
2.	PER CITY COMMENT 01.04.2017
3.	PER CITY COMMENT 01.30.2017
4.	PER IDOT REQUIREMENTS 01.31.2017

CERTIFICATION AND SEAL

DRAWING NAME: STRUCTURAL PLANS

PROJECT NAME: KANDU TOWNHOMES
8163 LINCOLN AVE
SKOKIE, ILLINOIS

FOR PERMIT ONLY

released to const.
job no. 1651
scale AS SHOWN
date 10.14.2016
drawn by WW
checked by AF

sheet
S-1.0