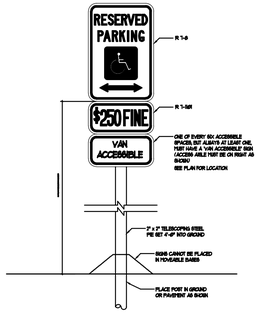

HANDICAP PARKING SIGN DTL

6 | T-3.1

SCALE: N.I.S.

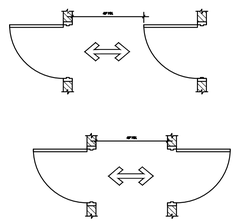

VESTIBULE DOOR PLANS

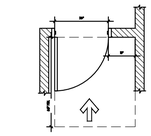

FRONT APPROACH PULL SIDE

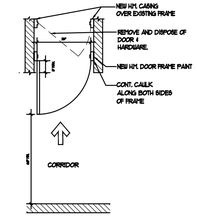

FRONT APPROACH, PULL SIDE -EXISTING CONDITION ONLY, NOT NEW CONSTRUCTION

ADA STANDARDS

4 | T-3.1

SCALE: N.I.S.

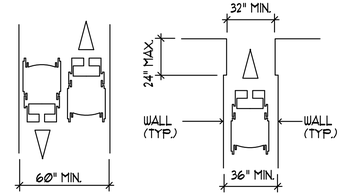

MIN. CLEAR WIDTH FOR TWO WHEELCHAIRS

MIN. CLEAR WIDTH FOR SINGLE WHEELCHAIR

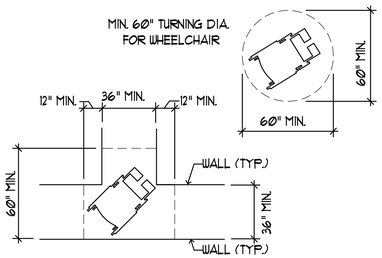

T-SHAPED SPACE FOR 180-DEGREE TURNS

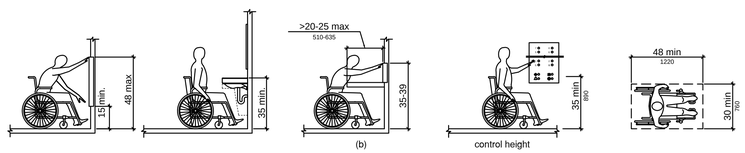

ADA STANDARD REACH

5 | T-4

SCALE: N.I.S.

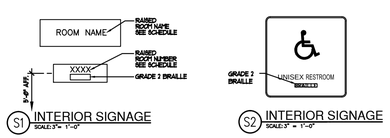

INTERIOR SIGNAGE

6 | T-3.1

SCALE: N.I.S.

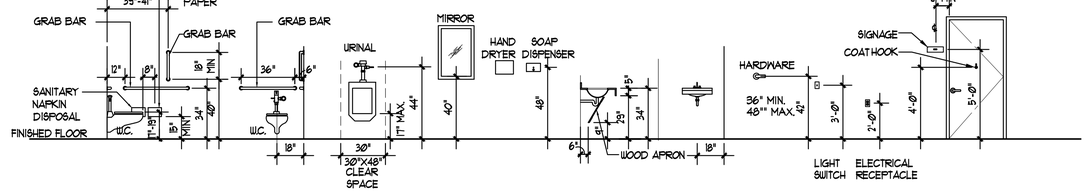

WASHROOM ACCESSORY MOUNTING HEIGHTS AS REQUIRED BY ADA

3 | T-4

SCALE: N.I.S.

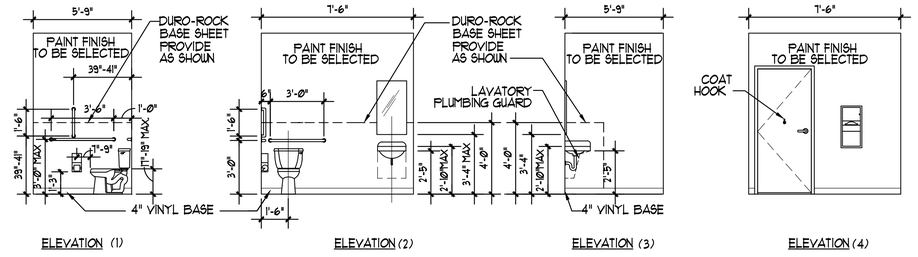

ADA STANDARDS ELEVATIONS

2 | T-3.1

SCALE: N.I.S.

TOILET ROOM ADA ACCESSORIES		
MARK.	CATALOG NO.	DESCRIPTION
1	3461.001.020	FLR MTD WATER CLOSET, AMERICAN STD, VITREOUS CHINA
2	B6806x42	SIDE BAR 42" LENGTH, BOBRICK
3	B6806x36	BACK BAR 36" LENGTH, BOBRICK
4	B6206x18	SIDE (VERTICAL) 18" LENGTH, BOBRICK
5	B685	SURFACE MTD, TOILET TISSUE DISPENSER, BOBRICK
6	B-165-2436	1/4" TH STAINLESS STL, EDGED MIRROR, BOBRICK
7	B-369	SURFACE MTD PAPER TOWEL DISPENSER W/INTEGRAL WASTE RECEPTACLE, BOBRICK
8	B112 OR EQUAL	LIQUID SOAP DISPENSER, BOBRICK
9	9141.011	WHEELCHAIR USERS WALL MOUNTED SINK, AMERICAN STD.

WALLS: 3 5/8" MTL. STUDS @ 16"O/C W/ 5/8" MOIST. RESISTANT GYP. BRD. INSIDE + CERAMIC FINISH AS SHOWN & 5/8" GYP. BRD. OUTSIDE W/ SOUND ATTENUATION BLANKET

CEILING: 2'x4' LAY-IN BYP. BRD TILES, OIL BASE PAINTED

NOTE: TOWEL DISPENSER TO BE FRONT APPROACHED MOUNTED @ MAX. 48" TO OPERATING DEVISE.

NOTE: PROVIDE PROTECTIVE COVERING UNDER ACCESSIBLE SINK, OR INSULATE EXPOSED DRAIN PIPES

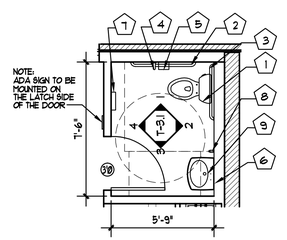

ADA STANDARDS

1 | T-3.1

SCALE: N.I.S.

ANTONIO FANIZZA ASSOC. LTD
ARCHITECTS
2363 LECHNER LANE
DES PLAINES, ILLINOIS 60016
TEL (847) 823-5664 FAX (847) 823-1664
EMAIL: antonio@fanizza.concast.net

© 2016 ANTONIO FANIZZA ASSOC. LTD.
THESE DRAWINGS AND SPECIFICATIONS ARE PROPERTY OF ANTONIO FANIZZA ASSOC. LTD., WERE PREPARED FOR USE ON THIS SPECIFIC SITE AND FOR A SPECIFIC DATE AND SHALL NOT BE COPIED, OR REPRODUCED IN ANY FORM OR MEANS AVAILABLE WITHOUT WRITTEN AUTHORIZATION. UNAUTHORIZED USE IS NOT ALLOWED. IT IS FURTHER ASSUMED PRIOR OF DRAWINGS USE, ALL FEES HAVE BEEN PAID IN FULL. FAILURE TO DO SO, THE USER WILL BE RESPONSIBLE FOR ALL COURT COST AND LEGAL FEES.

I HEREBY CERTIFY THAT THIS PLAN AND SPECIFICATION WAS PREPARED BY ME OR UNDER MY DIRECT SUPERVISION AND THAT I AM A DULY REGISTERED ARCHITECT, UNDER THE LAWS OF THE STATE OF ILLINOIS AND THE VILLAGE OF SKOKIE CODES AND ORDINANCE THEY ARE IN COMPLIANCE WITH ALL APPLICABLE CODES INCLUDING THE ENVIRONMENTAL BARRIERS ACT (410-ILCS) AND THE ILLINOIS ACCESSIBILITY CODE (71ILL.ADM.CODE 400) AS SIGNIFIED BY MY HAND AND SEAL.

NO.	REVISION
1.	PER CITY COMMENTS 12.12.2016
2.	PER CITY COMMENT 01.04.2017
3.	PER CITY COMMENT 01.23.2017

CERTIFICATION AND SEAL

DRAWING NAME: ADA DETAILS, TOILET PLAN, ELEV.

PROJECT NAME: KANDU TOWNHOMES
8163 LINCOLN AVE
SKOKIE, ILLINOIS

released to const.
job no. 1651
scale AS SHOWN
date 10.14.2016
drawn by WW
checked by AF

FOR PERMIT ONLY

sheet
T-3.1