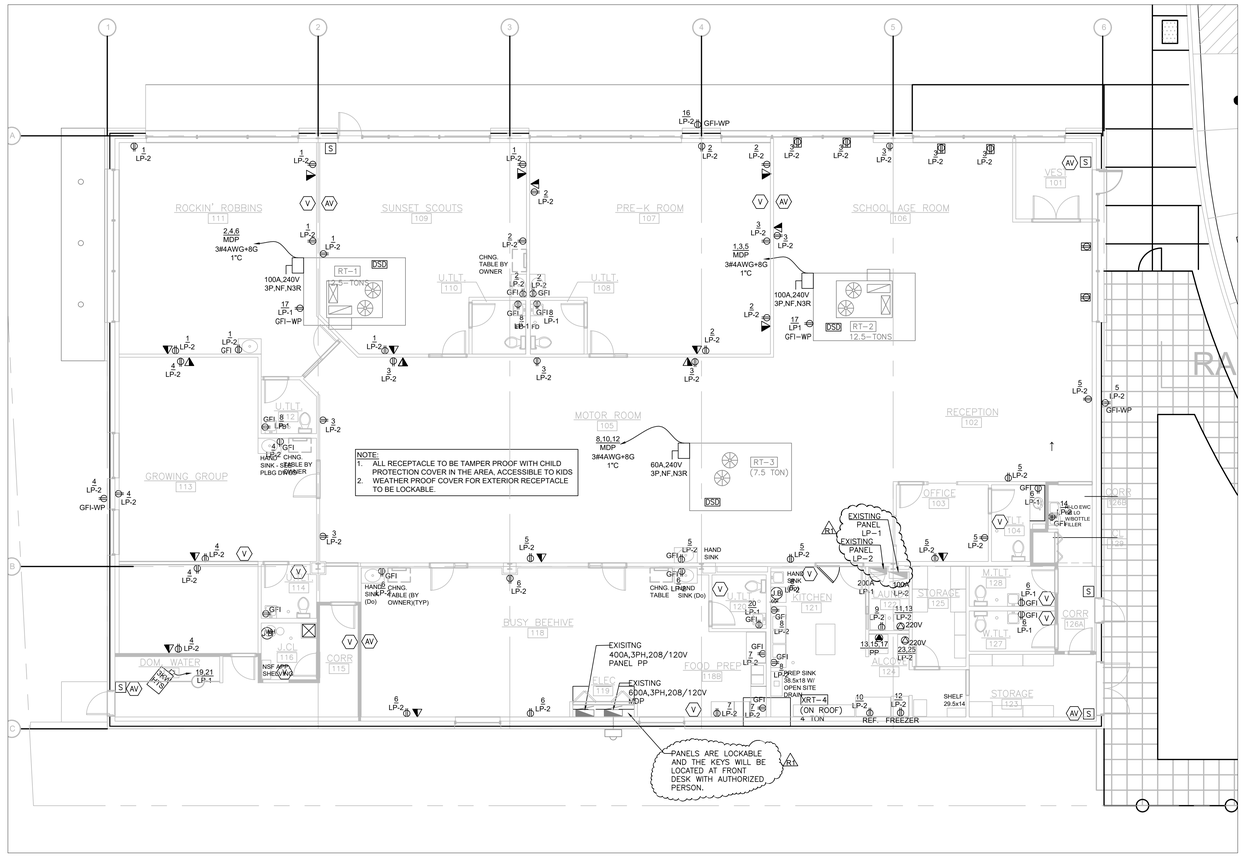

POWER LAYOUT

SCALE : 1/8" = 1'-0"

0 8' 16'

LEGEND

$	SINGLE WAY SWTICH
$3w	3 WAY SWITCH
$VS	VECANCY SENSOR WALL SWITCH
$D	DIMMER
VS	CEILING VACANCY SENSOR
$OR	2 HOUR OVER RIDE SWTICH
TC	TIME CLOCK
C	LIGHITNG CONTACTOR
	220V,1PHASE OUTLET
	220V,3PHASE OUTLET
	DUPLEX OUTLET
	QUAD OUTLET
	SPECIAL OUTLET
	DUPLEX OUTLET (DED)
	DATA OUTLET WITH (2) CAT6 CABLE
	POWER AND DATA FLOOR OUTLET
WAP	WIRELESS DEVICE
	DISCONNECT SWITCH
JB	JUNCTION BOX
	JUNCTION BOX
	SECURITY CAMERA (BY OTHER)
	ELCTRICAL PANEL BOARD
GFI	GROUND FAULT INTERRUPTER.
IG	ISOLATED GROUND
WP	WEATHERPROOF.
	ELCTRICAL PANEL BOARD
GFI	GROUND FAULT INTERRUPTER.
IG	ISOLATED GROUND
WP	WEATHERPROOF.

FIRE ALARM NOTES & LEGEND

NEW FIRE ALARM DEVICES SHALL MATCH EXISTING BUILDING STANDARD AND SHALL BE CONNECTED TO EXISTING BUILDING WIDE FIRE ALARM SYSTEM.

INCLUDE COST FOR ANY PROGRAMMING REQUIRED FOR TYING IN THE NEW FIRE ALARM DEVICES TO THE THE EXISTING FIRE ALARM PANEL.

FIRE ALARM WORK SHALL BE DONE BY A CHICAGO APPROVED FIRE ALARM CONTRACTOR. SUBMIT FIRE ALARM SHOP DRAWINGS TO CHICAGO FIRE DEPARTMENT BEFORE STARTING FIRE ALARM SYSTEM INSTALLATION

S	MANUAL PULL STATION
AV	AUDIO-VISUAL ALARM DEVICE
V	VISUAL ALARM DEVICE
D	HEAT DETECTOR
DSD	DUCT SMOKE DETECTOR

C:\logo\amlogo.JPG
A+M ARCHITECTS, LLC
40 Lindover Parkway, Suite 3
Hawthorn Woods, Illinois 60047
TEL: 847.726.9517

STERLING RENAISSANCE, INC.
CONSTRUCTION SERVICES
430 East IL Route 22 / Half Day Road
Lake Zurich, Illinois 60047
847.307.4400 Fax 847.307.4410

CONSULTANTS
INSPIRED TECHNOLOGY CONCEPTS, INC.
MEP DESIGN
INSPIRED TECHNOLOGY CONCEPTS
142 CROSSEN AVE.
ELK GROVE,IL
TEL#847-258-5552

STATEMENT OF COMPLIANCE

Seal

KAJA MOJSIEJUK
062-56172
REGISTERED PROFESSIONAL ENGINEER OF ILLINOIS
LICENSE EXP. 11-30-19
1/29/2018

ISSUE FOR	DATE
REVIEW	10/16/17
REVIEW	10/25/17
REVIEW	11/14/17
REVIEW	11/20/17
REVIEW	11/29/17
PERMIT REVIEW	1/29/18

DRAWN BY:	
APPROVED:	
PROJECT NO.	
DATE	

© 2017 A+M • Architects

TENANT IMPROVEMENTS FOR:

PIONEER CHILD CARE SERVICES, INC.

18W375 E. ROOSEVELT RD.
DUPAGE CTY., ILLINOIS

SHEET DESCRIPTION

POWER LAYOUT

SHEET NUMBER

E-3