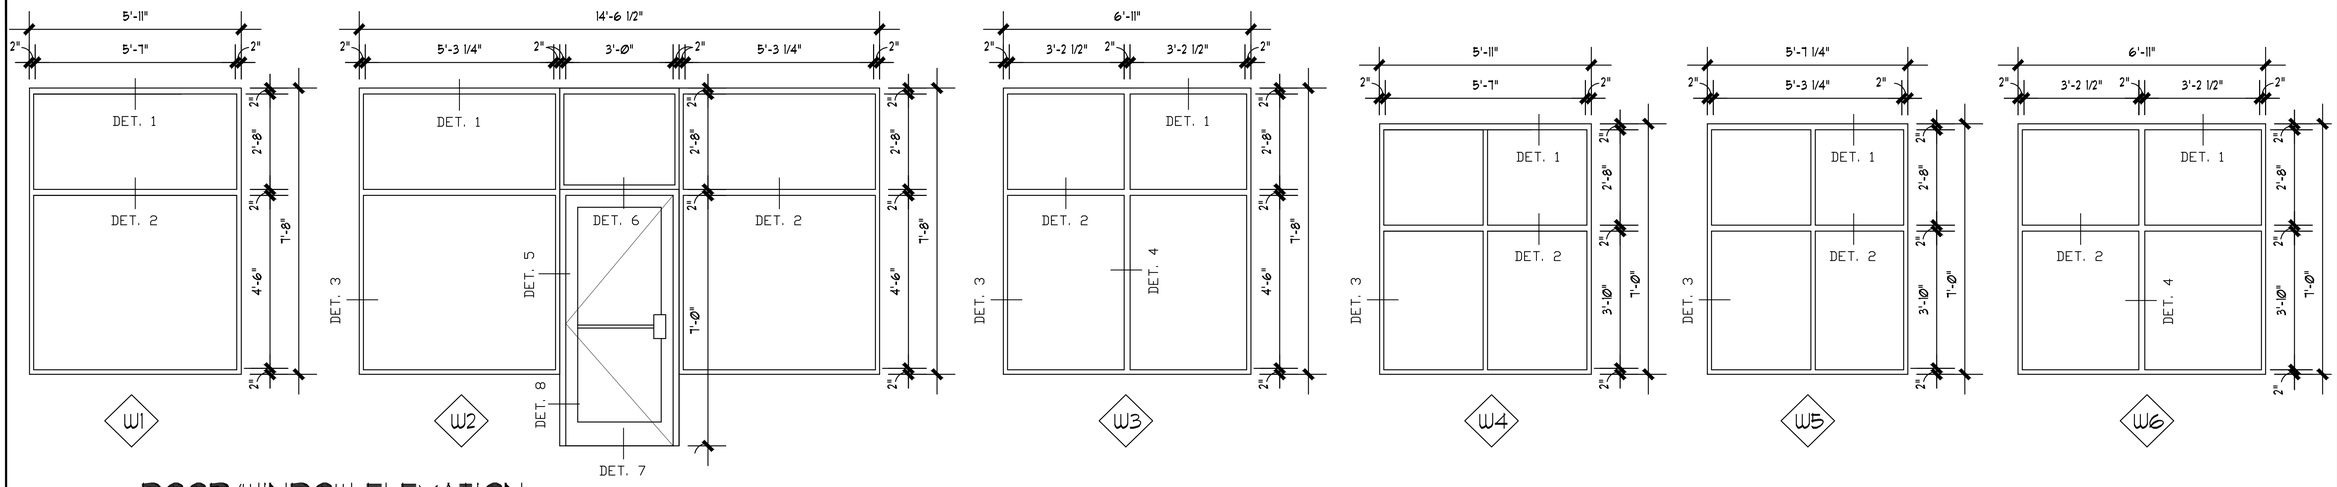


# DOOR/WINDOW ELEVATION

SCALE: 1/4" = 1'-0"

NOTE: ALL WINDOWS ARE TO BE FIELD MEASURED
PRIOR OF FABRICATION (WINDOWS ARE BY KAWNEER)

601TCG216 FLAT FILLER
601TCG001 MULLION / HEAD / JAMB

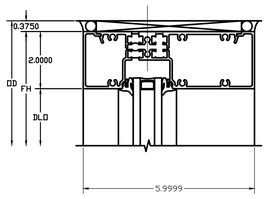


DETAIL 1
HEAD

451CG004 GLASS STOP
601TCG021 HORIZONTAL

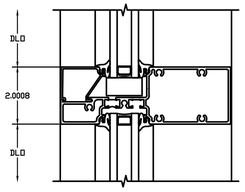


DETAIL 2

601TCG001 MULLION / HEAD / JAMB
601TCG216 FLAT FILLER
028856 #12 x 1-1/8" PHTF AB

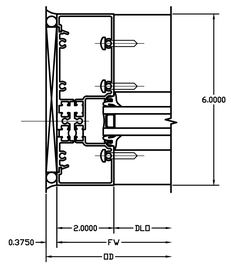


DETAIL 3
JAMB

601TCG001 MULLION / HEAD / JAMB
601TCG002 POCKET FILLER
028856 #12 x 1-1/8" PHTF AB

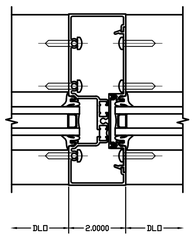


DETAIL 4
VERTICAL MULLION

601136 THERMAL DOOR JAMB
452138 DOOR STOP
ASSEMBLY

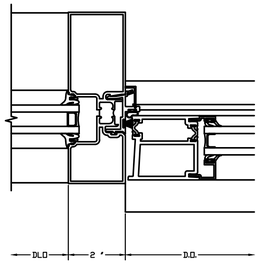


DETAIL 5
DOOR JAMB
WITH
SIDELITE

450022 TRANSOM GLASS STOPS
601137 THERMAL T-BAR
601455 LARGE SHEAR BLOCK
116455 SMALL SHEAR BLOCK
452138 DOOR STOP ASSEMBLY

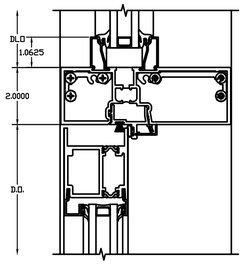


DETAIL 6 TRANSOM
BAR
WITH SURFACE
CLOSER

522125 THERMAL DOOR THRESHOLD

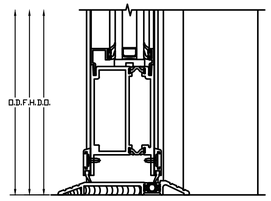


DETAIL 7
THRESHOLD

601136 THERMAL DOOR JAMB
452138 DOOR STOP
ASSEMBLY

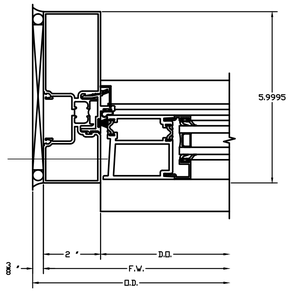


DETAIL 8
DOOR
JAMB

NOTE: DETAILS BY KAWNEER MODEL TRIFAB 601 SERIES

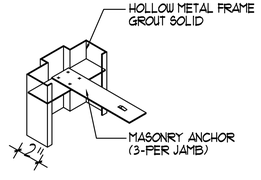


## TYP. H.M. FRAME JAMB DET.

SCALE: 1" = 1'-0"

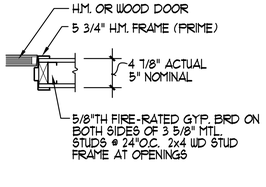


## TYP. INT. DOOR JAMB DET.

SCALE: 1" = 1'-0"

## DOOR SCHEDULE

GENERAL NOTES

LOCK & LATCHSETS: SCHLAGE: D-SERIES ATHENS
CORBIN: ML 2000 SERIES - PSA

SIGNS, STOPS KICKPLATES, PUSH PULLS: BROOKLINE OR IVES

CLOSERS: NORTON OR LCN
HINGES: LAWRANCE OR STANLEY
HARDWARE FOR ALUM. DOORS TO BE PROVIDED BY ALUM. DOOR & WINDOW CONTR. PROVIDE 3 KEYS PER LOCK

THRESHOLD BY ULTRA: 5" WIDE
VINYL SILL PROTECTION BY REESE
DOOR JAMB WEATHERSTRIPS BY REESE

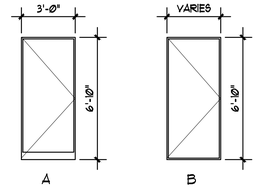


| MARK | SIZE | TYPE | DOOR MAT'L | FRAME MAT'L | LOCATION | REMARKS |
|---|---|---|---|---|---|---|
| 1c | 3'-0"x6'-10"x(1) 16" S. L. | A | MTL | H.M | REAR ENTRANCE | |
| 2c | 3'-0" X 6'-10" X 1 3/4" | B | WD | WD | TOILET | |
| 3c | 10'-0" X 7'-0" | B | WD | WD | OFFICE | |
| | | | | | | |

HOLLOW METAL DOORS: 20 GA. FACE PHLS (STEEL W/ 14 GA. CHANNELS @ TOP & BOTTOM, REINFORCED AS REQ'D FOR HARDWARE (LOCKS, CLASERS, ETC.)

HOLLOW METAL FRAMES: 16 GA, COLD ROLLED STL-WELDED, GROUND SMOOTH, W/SPREADER BARS PREP AS REQ'D FOR HARDWARE

DOOR & FRAMES: SHALL HAVE SHOP COAT OF PAINT & SHALL BE AS MANUFACTURED BY ONE OF THE FOLLOWING: STEEL CRAFT, CECO, FENESTRA CORP.

NOTE: PANIC BAR DEVICE BY DORMA (OR EQ.) - SERIES 9400 EXIT DEVICE - SIZE B DOOR
ALL EXIT DOORS SHALL BE KEYLESS AND NO SPECIAL KNOWLEDGE TO OPEN IN THE DIRECTION OF EGRESS
ALL EXIT DOORS SHALL BE KEYLESS AND NO SPECIAL KNOWLEDGE TO OPEN IN THE DIRECTION OF EGRESS
ALL DOOR TO HAVE 1½" PAIR OF BUTTS
ALL DOORS TO HAVE WALL / FLOOR STEPS
ALL EXTERIOR DOORS TO HAVE WATER STRIPPING W/ ADJUSTABLE TRESHOLD.

ANTONIO FANIZZA ASSOC. LTD
ARCHITECTS
2363 LECHNER LANE
DES PLAINES, ILLINOIS 60016
TEL: (847) 823-5664 FAX: (847) 823-1664
EMAIL: antoniofanizza@comcast.net

© 2016 ANTONIO FANIZZA ASSOC. LTD.
THESE DRAWINGS AND SPECIFICATIONS ARE PROPERTY OF ANTONIO FANIZZA ASSOC. LTD., WERE PREPARED FOR USE ON THIS SPECIFIC SITE AND FOR A SPECIFIC DATE AND SHALL NOT BE COPIED, OR REPRODUCED IN ANY FORM OR MEANS AVAILABLE WITHOUT WRITTEN AUTHORIZATION. UNAUTHORIZED USE IS NOT ALLOWED. IT IS FURTHER ASSUMED PRIOR OF DRAWINGS USE, ALL FEES HAVE BEEN PAID IN FULL. FAILURE TO DO SO, THE USER WILL BE RESPONSIBLE FOR ALL COURT COST AND LEGAL FEES.

I HEREBY CERTIFY THAT THIS PLAN AND SPECIFICATION WAS PREPARED BY ME OR UNDER MY DIRECT SUPERVISION AND THAT I AM A DULY REGISTERED ARCHITECT, UNDER THE LAWS OF THE STATE OF ILLINOIS AND THE VILLAGE OF SKOKIE CODES AND ORDINANCE THEY ARE IN COMPLIANCE WITH ALL APPLICABLE CODES INCLUDING THE ENVIRONMENTAL BARRIERS ACT (410-ILCS) AND THE ILLINOIS ACCESSIBILITY CODE (71ILLADMCODE400) AS SIGNIFIED BY MY HAND AND SEAL.

| NO. | REVISION |
|---|---|
| 1. | PER CITY COMMENTS 12.12.2016 |
| 2. | PER CITY COMMENT 01.04.2017 |
| 3. | PER CITY COMMENT 01.25.2017 |

CERTIFICATION AND SEAL

DRAWING NAME: DOORS & WIND. COMMERCIAL SCHEDULE

PROJECT NAME: KANDU TOWNHOMES
8163 LINCOLN AVE
SKOKIE, ILLINOIS

FOR PERMIT ONLY

released to const.
job no. 1651
scale AS SHOWN
date 10.14.2016
drawn by WW
checked by AF

sheet
A-4.1